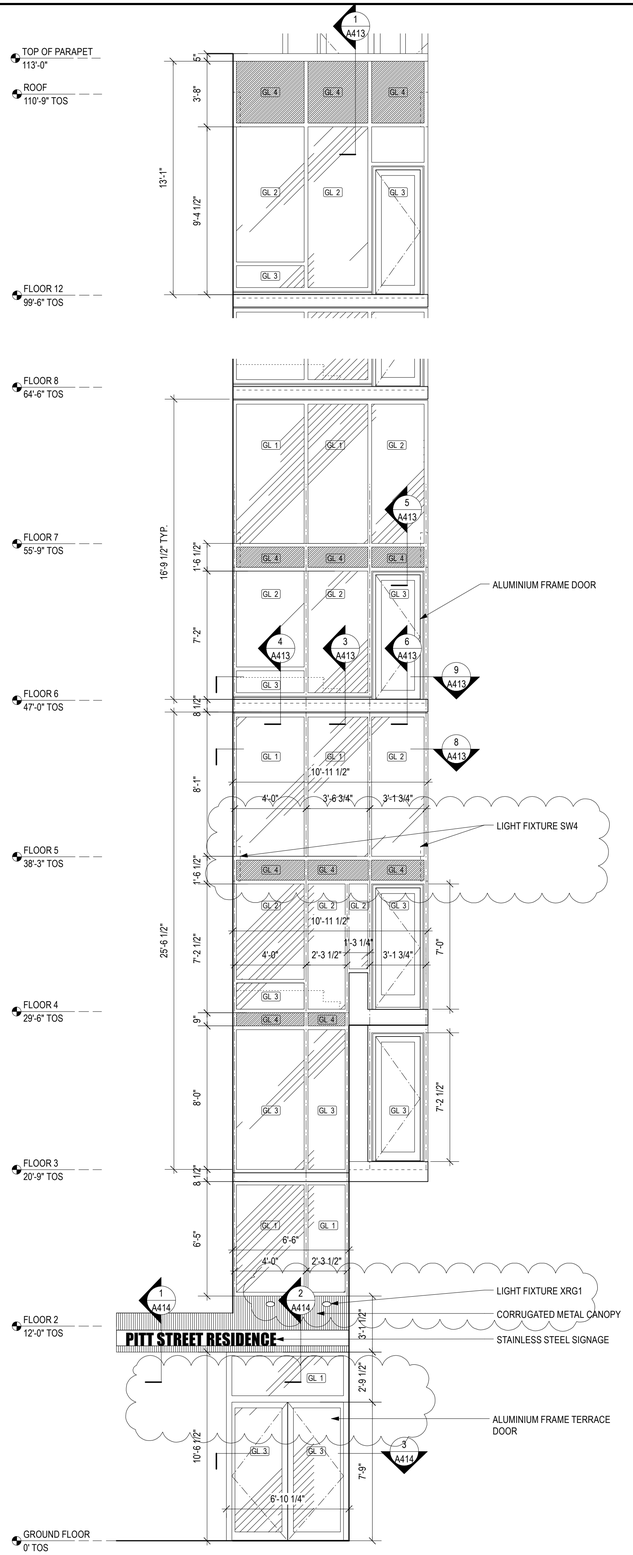

1 CURTAIN WALL ELEVATION
Scale: 1/4"=1'-0"

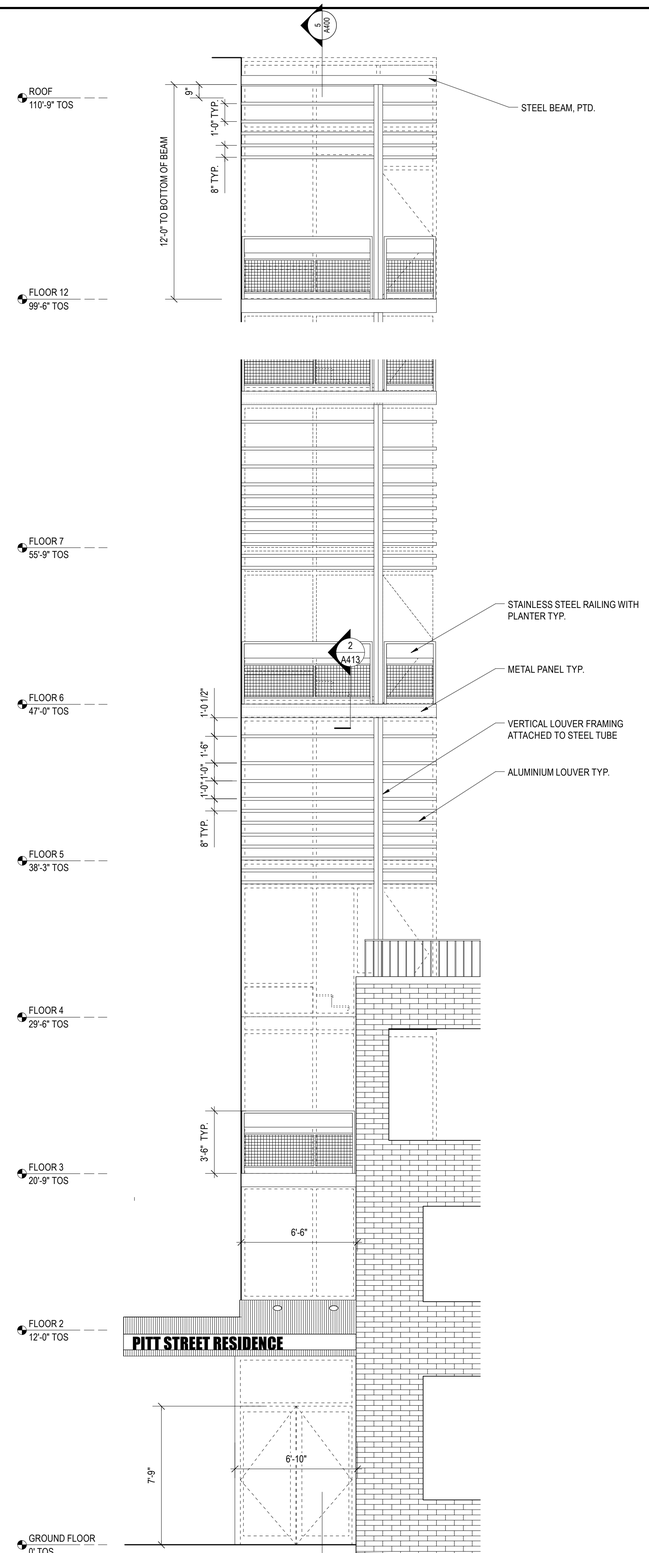

2 RAILING AND SUNSCREEN/LOUVER ELEVATION
Scale: 1/4"=1'-0"

GLASS TYPE KEY:

GL1: H.S. CLEAR BOTH PANELS
GL2: TEMPERED INTERIOR PANEL, H.S. EXTERIOR PANEL
GL3: TEMPERED BOTH PANELS
GL4: CERAMIC FRIT INSULATED GLASS

GENERAL NOTES:

1. ALL WINDOWS VIEWED FROM EXTERIOR.

Architects:
Kiss + Cathcart, Architects
44 Court Street, Tower C
Brooklyn, NY 11201
(718) 237-2786 phone / (718) 237-2025 fax

MEP Engineers:
Goldman Copeland Associates
520 Eighth Avenue
New York, NY 10018
(212) 868-4660 phone / (212) 868-4680 fax

Structural Engineers:
Robert Silman Associates
88 University Place
New York, NY 10003
(212) 620-7970 phone / (212) 620-8157 fax

Landscape:
Donna Walcavage Landscape and Urban Design
212 Hicks Street
Brooklyn, NY 11201
(718) 834-0224 phone / (718) 834-9102 fax

Lighting:
AWA Architectural Lighting Designers
504 LaGuardia Place, 5th Floor
New York, NY 10012
(212) 473-9797 phone / (212) 473-9708 fax

No.	Date	Revisions / Submissions
C	12/06/06	CONTRACT DOCUMENT
B	11/17/06	BID ADDENDUM
A	10/06/06	BID ADDENDUM
	09/18/06	BID DOCUMENT 100%
	08/21/06	CONSTRUCTION DOCUMENT 100%

Key Plan

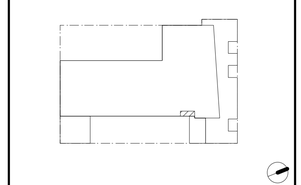

Project Title
The Pitt Street Residence
Common Ground Community
133 Pitt Street
New York, NY
10002

Drawing Title
Elevation
ENLARGED CURTAINWALL ELEVATION

Date	Scale
09/18/06	AS NOTED
Drawn By: MTF/SA	Drawing No. **A-204**
Reviewed By: CC	